DOWNTOWN PREFERRED DESIGN ▪ TWO-WAY PROTECTED BIKE LANE ON LEFT SIDE OF GARRY STREET ONLY

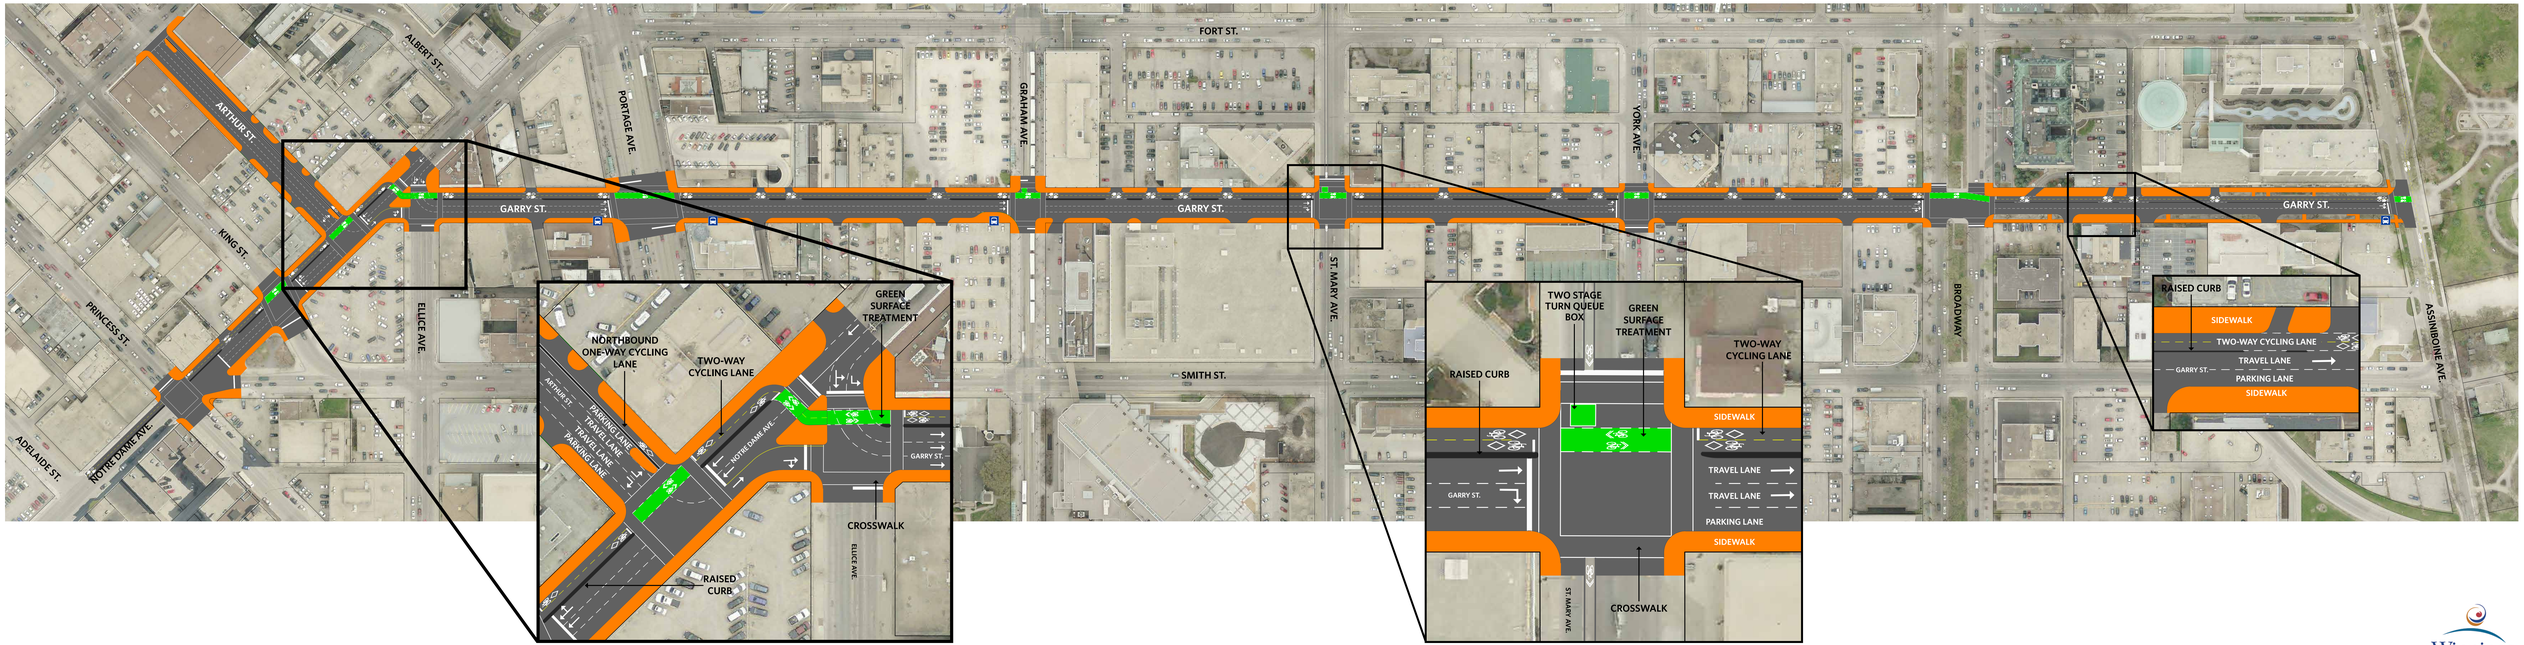

Winnipeg